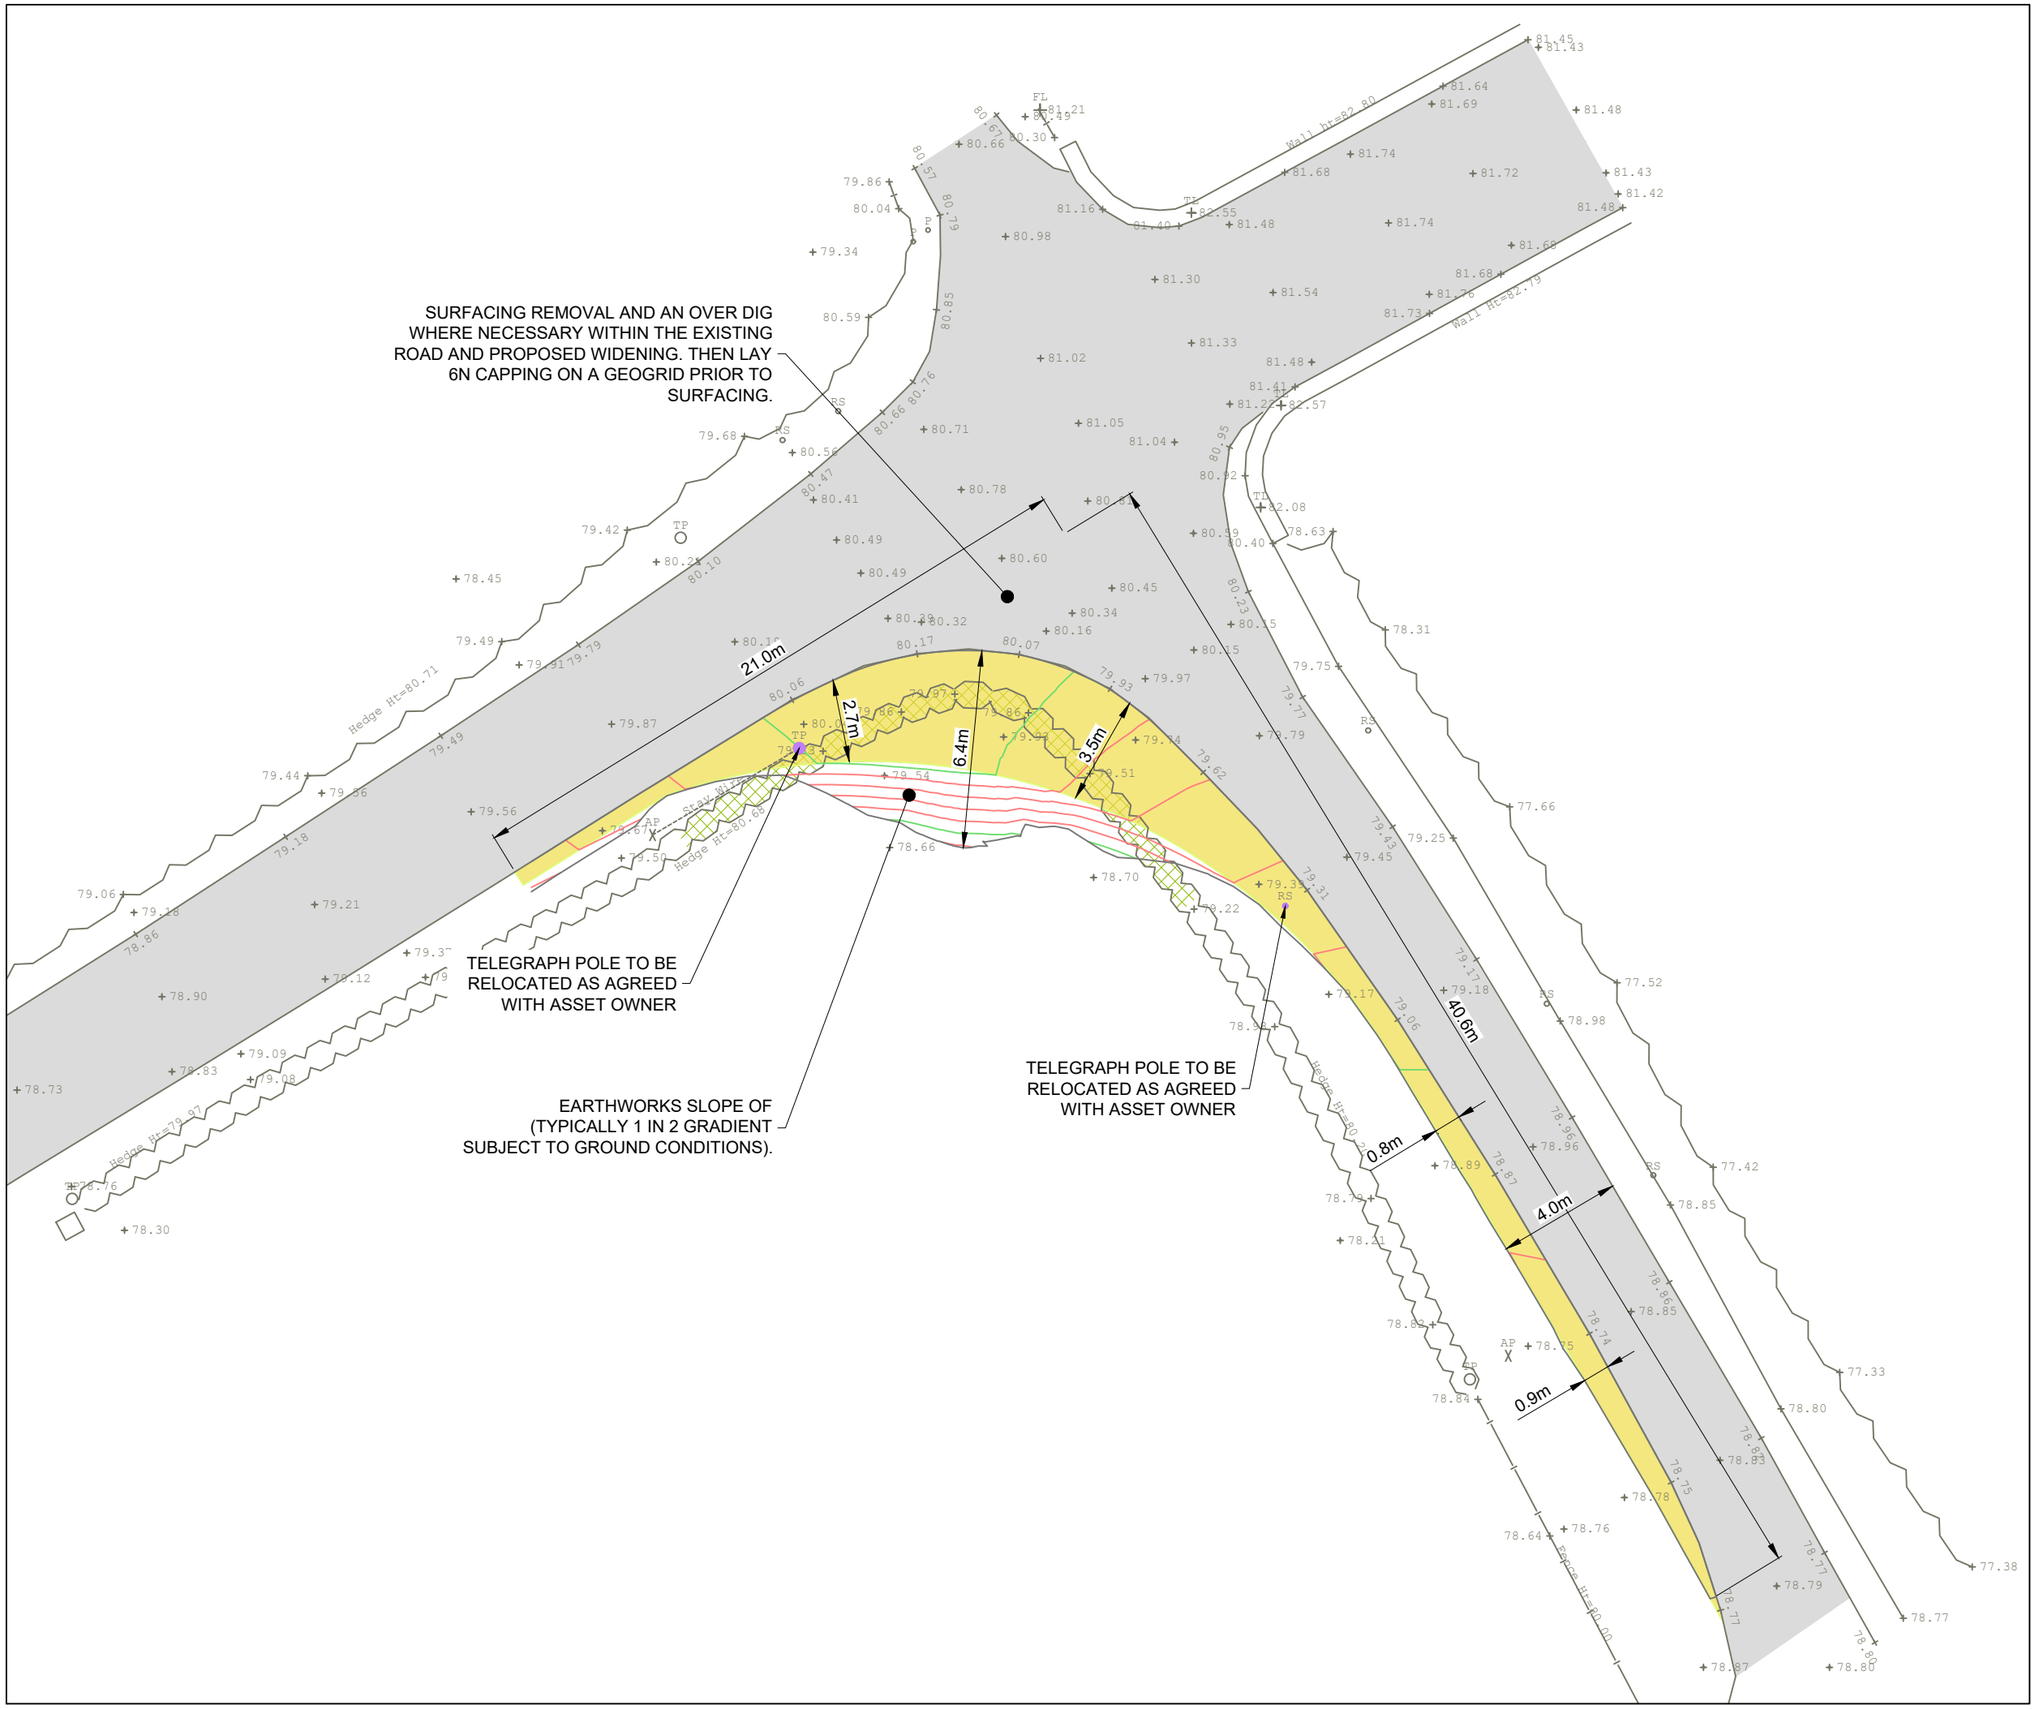


NOTES:

EXISTING ROAD

PROPOSED TEMPORARY ROAD WIDENING (ASPHALT IF REQUIRED)

HEDGE TO BE REMOVED AND REINSTATED

NOTES:

1. PROPOSED CONTOURS SHOWN AT 200mm INTERVALS.
2. EARTHWORKS DESIGN SHALL BE TAKEN AS INDICATIVE AND WILL BE SUBJECT TO DETAILED DESIGN.

REFERENCES:

[1] TOPOGRAPHICAL SURVEY SUPPLIED BY CSS LAND SURVEYS - NOVEMBER 2024.

[2] VTRCK-RES-ACC-DR-CE-036 - 120MVA GRID TRANSFORMER

| ISSUE | DRAWN | CHKD | APPD | DATE | REVISION NOTES |
|---|---|---|---|---|---|
| 2 | FG | JM | RB | 10/14/2025 | Note added (road surfacing) |
| 1 | JM | JM | RB | 5/20/2025 | First Issue |

| | |
|---|---|
| PURPOSE: PERMITTING | COORDINATES: IRENET95 ITM |
| SCALE: 1:200 @A3 | DATUM: N/A |
| LAYOUT DRAWING: N/A | T-LAYOUT NO: N/A |

PROJECT TITLE

COLEHILL
110KV SUBSTATION

DRAWING TITLE

FIGURE 107
TEMPORARY ROAD WIDENING
FOR TRANSFORMER DELIVERY

| RES DRAWING NUMBER | REV |
|---|---|
| 04386-RES-ACC-DR-PT-001 | 2 |

THIS DRAWING IS THE PROPERTY OF RENEWABLE ENERGY SYSTEMS LIMITED AND NO REPRODUCTION MAY BE MADE IN WHOLE OR IN PART WITHOUT PERMISSION

BEAUFORT COURT,
EGG FARM LANE,
KINGS LANGLEY,
HERTS WD4 8LR. UK
TEL +44 (0) 1923 299200
WWW.RES-GROUP.COM